All Dimensions Are In mm Unless Stated

Notes:

- Minimum 44mm Door Thickness
- 20mm Thick Hardwood Lipping To Leaf Top Edge
- 20mm Thick Stop To Frame Head (Planted On Or Rebated)
- Min 32mm Thick Frame Section

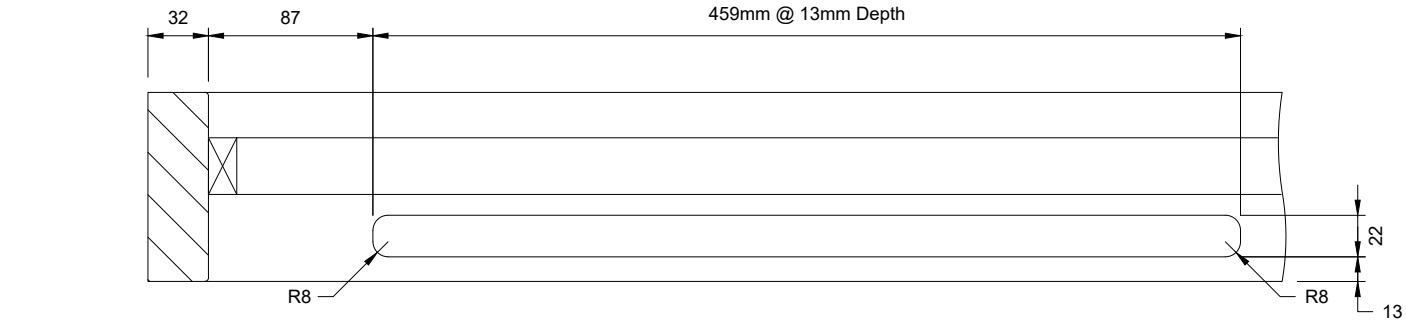

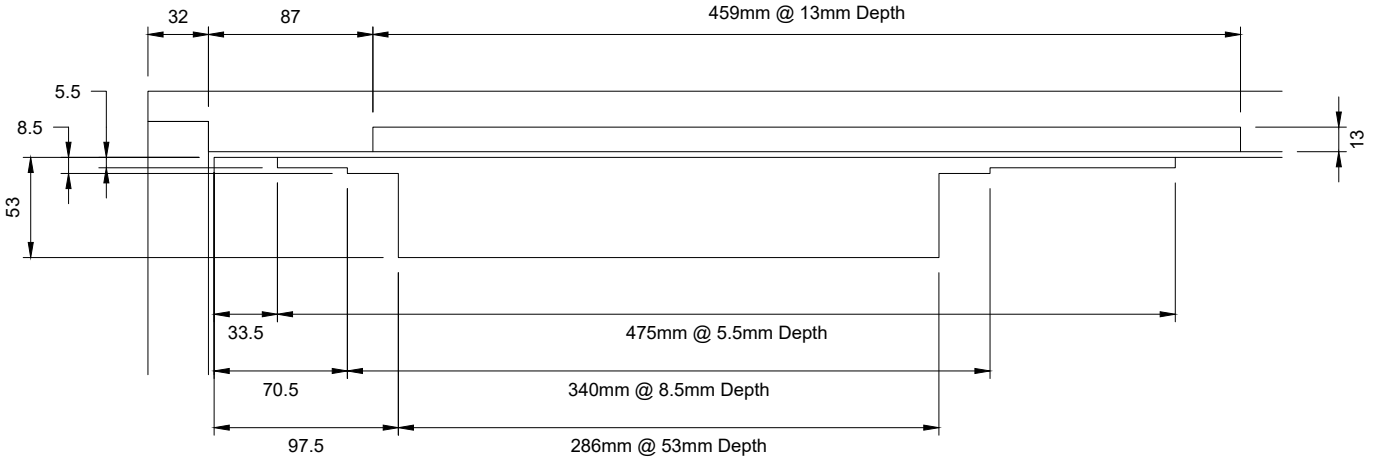

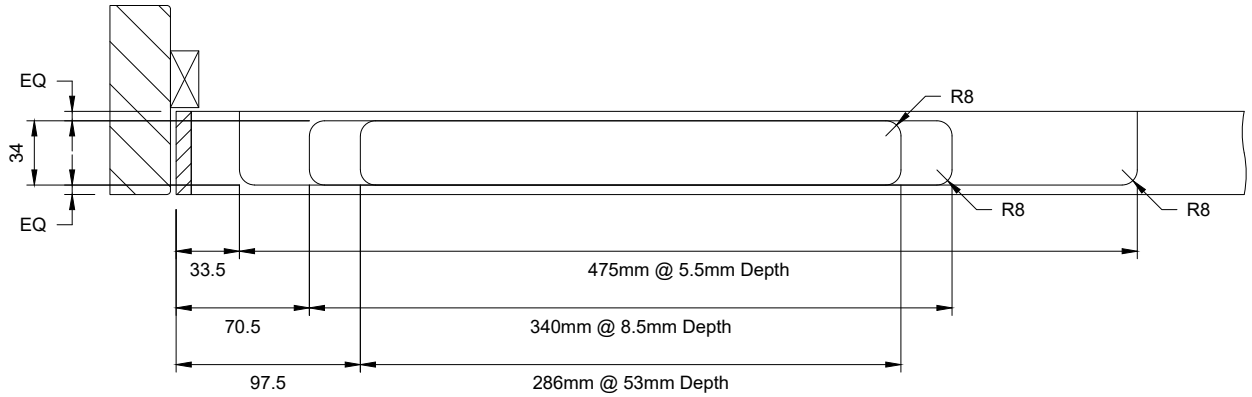

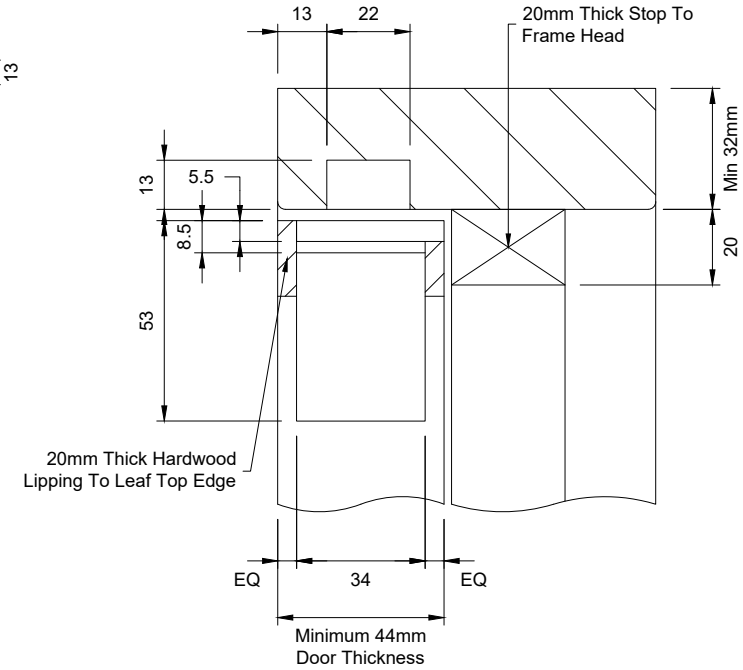

Do Not Scale.

If In Doubt Ask!

Description: **Concealed Closer Machining - NFR - 44mm Core - Geze Boxer 2-4**

© Doorpac Ltd

Drawn By: **O BOOY**		Approved: **Approved**	Date: **18/05/2026**	Cert / FoA Ref:	Drawing No: **DP23088 Rev01**	doorpac Unit 6, Ranskill Court, Sheffield, S9 5FZ
Size: **As Above**		Rev:	Fire Rating: **NFR**			
Job No:	Tolerance: **±0.25mm**					